


PROJECT 1

TECHNICAL COMMUNICATION
IN
ARCHITECTURE

WANTIRA ERICK MACHARIA

BOZ18101612017

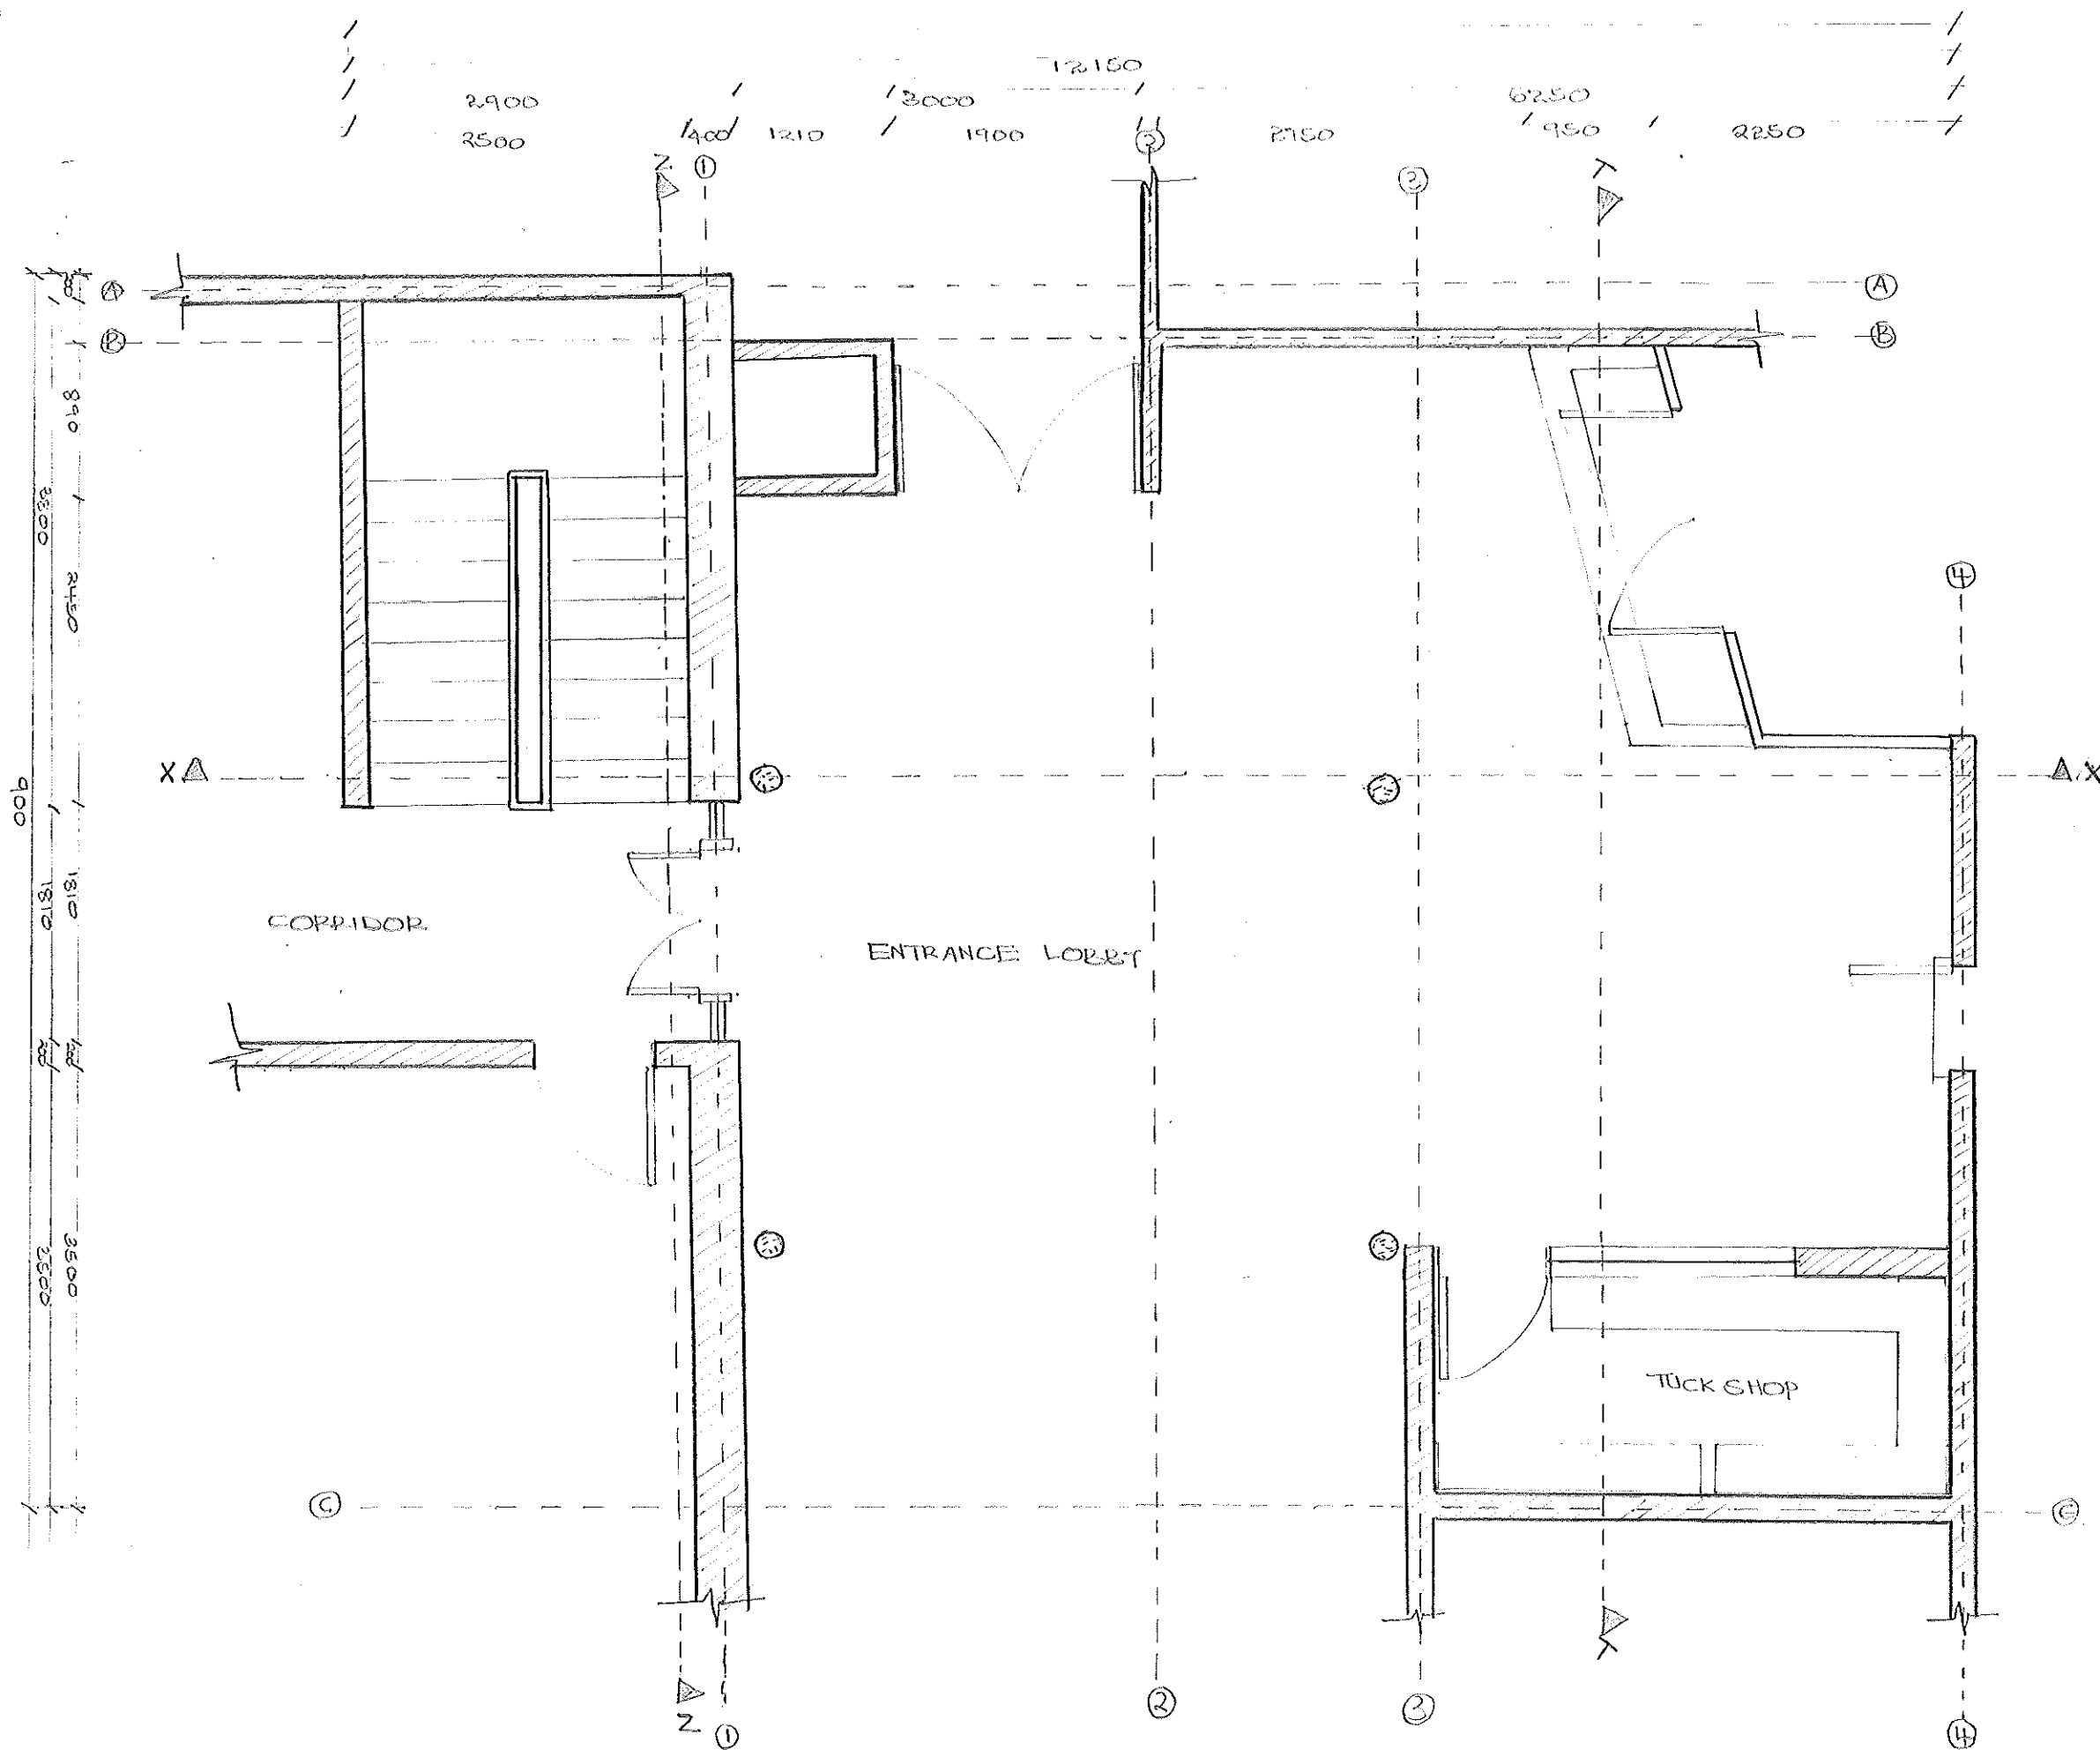

KANJIRA PRICK MEHARIA

202181016/2017

22/09/2019

BAR 213: PROJECT 1


TECHNICAL COMMUNICATION

IN ARCHITECTURE


FLOOR PLAN

1:50


1600 mm HIGH MASONRY WALL

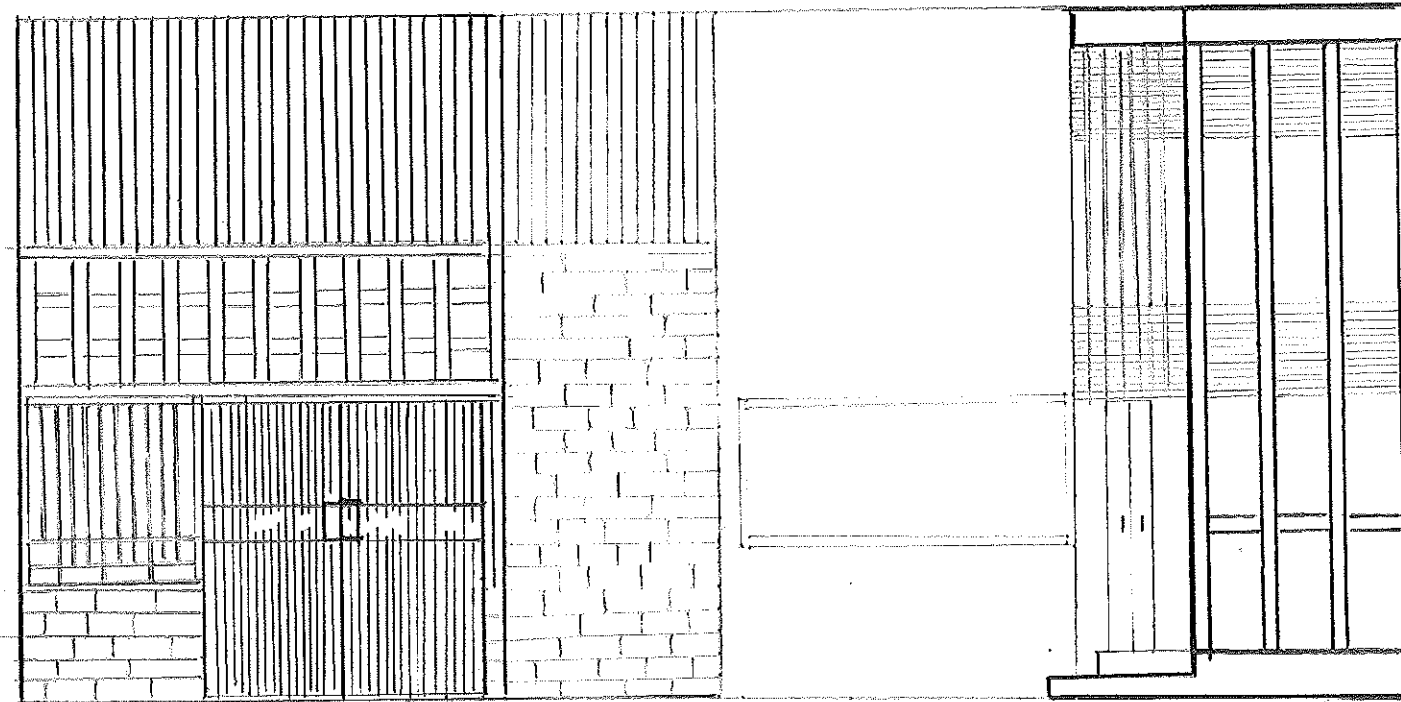

ELEVATION 01

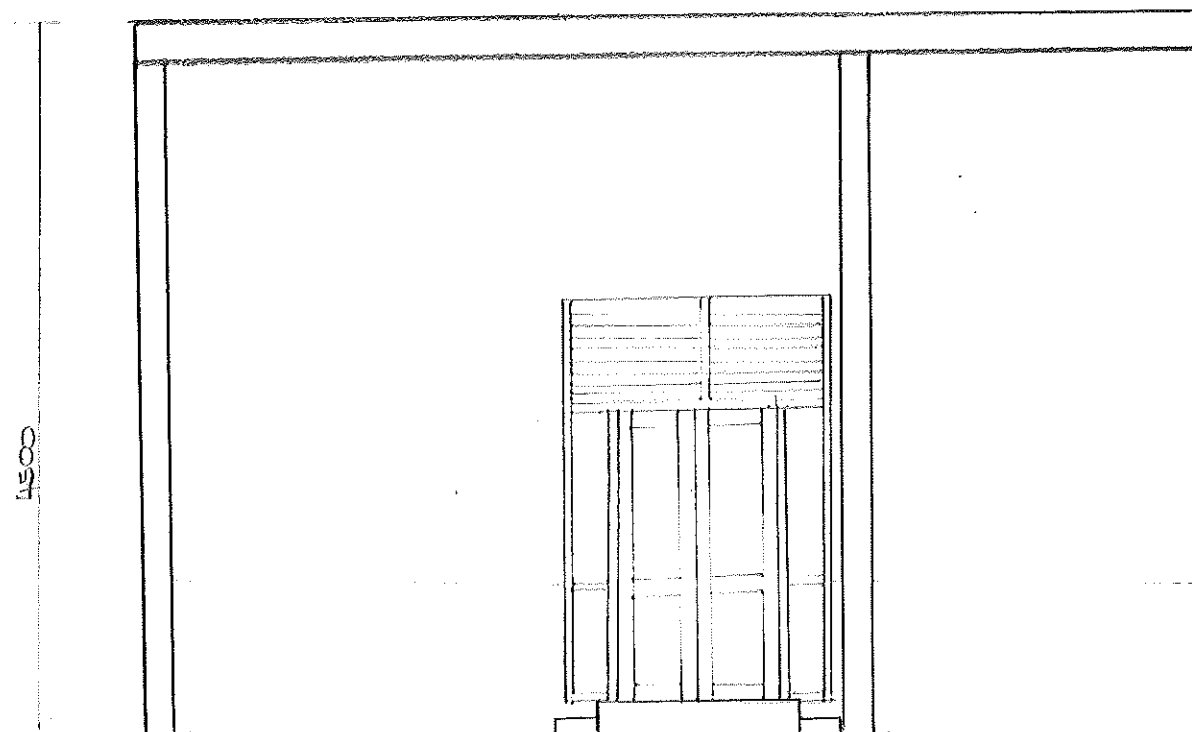

ELEVATION 02

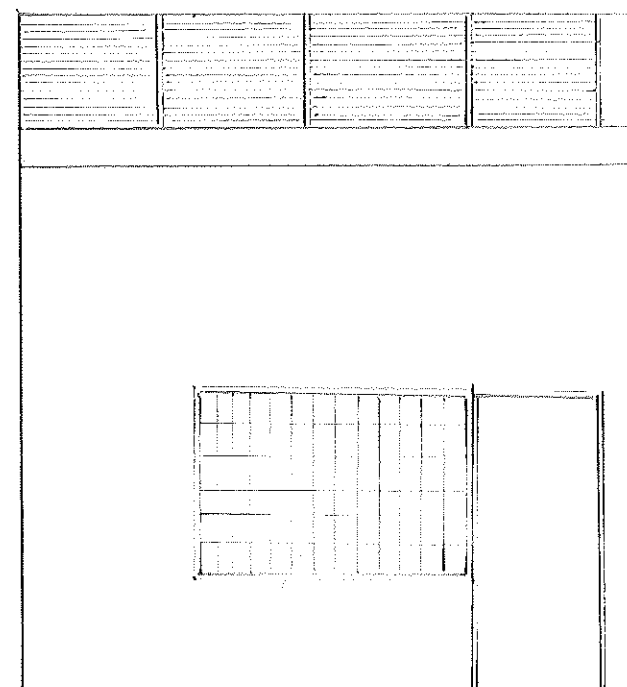

ELEVATION 03

WANDIRA ERICK MICHALUKA

20218106/2017

22109/2019


BAR 212 PROJECT 1

TECHNICAL COMMUNICATION

IN ARCHITECTURE

ELEVATIONS

SCALE 1:50

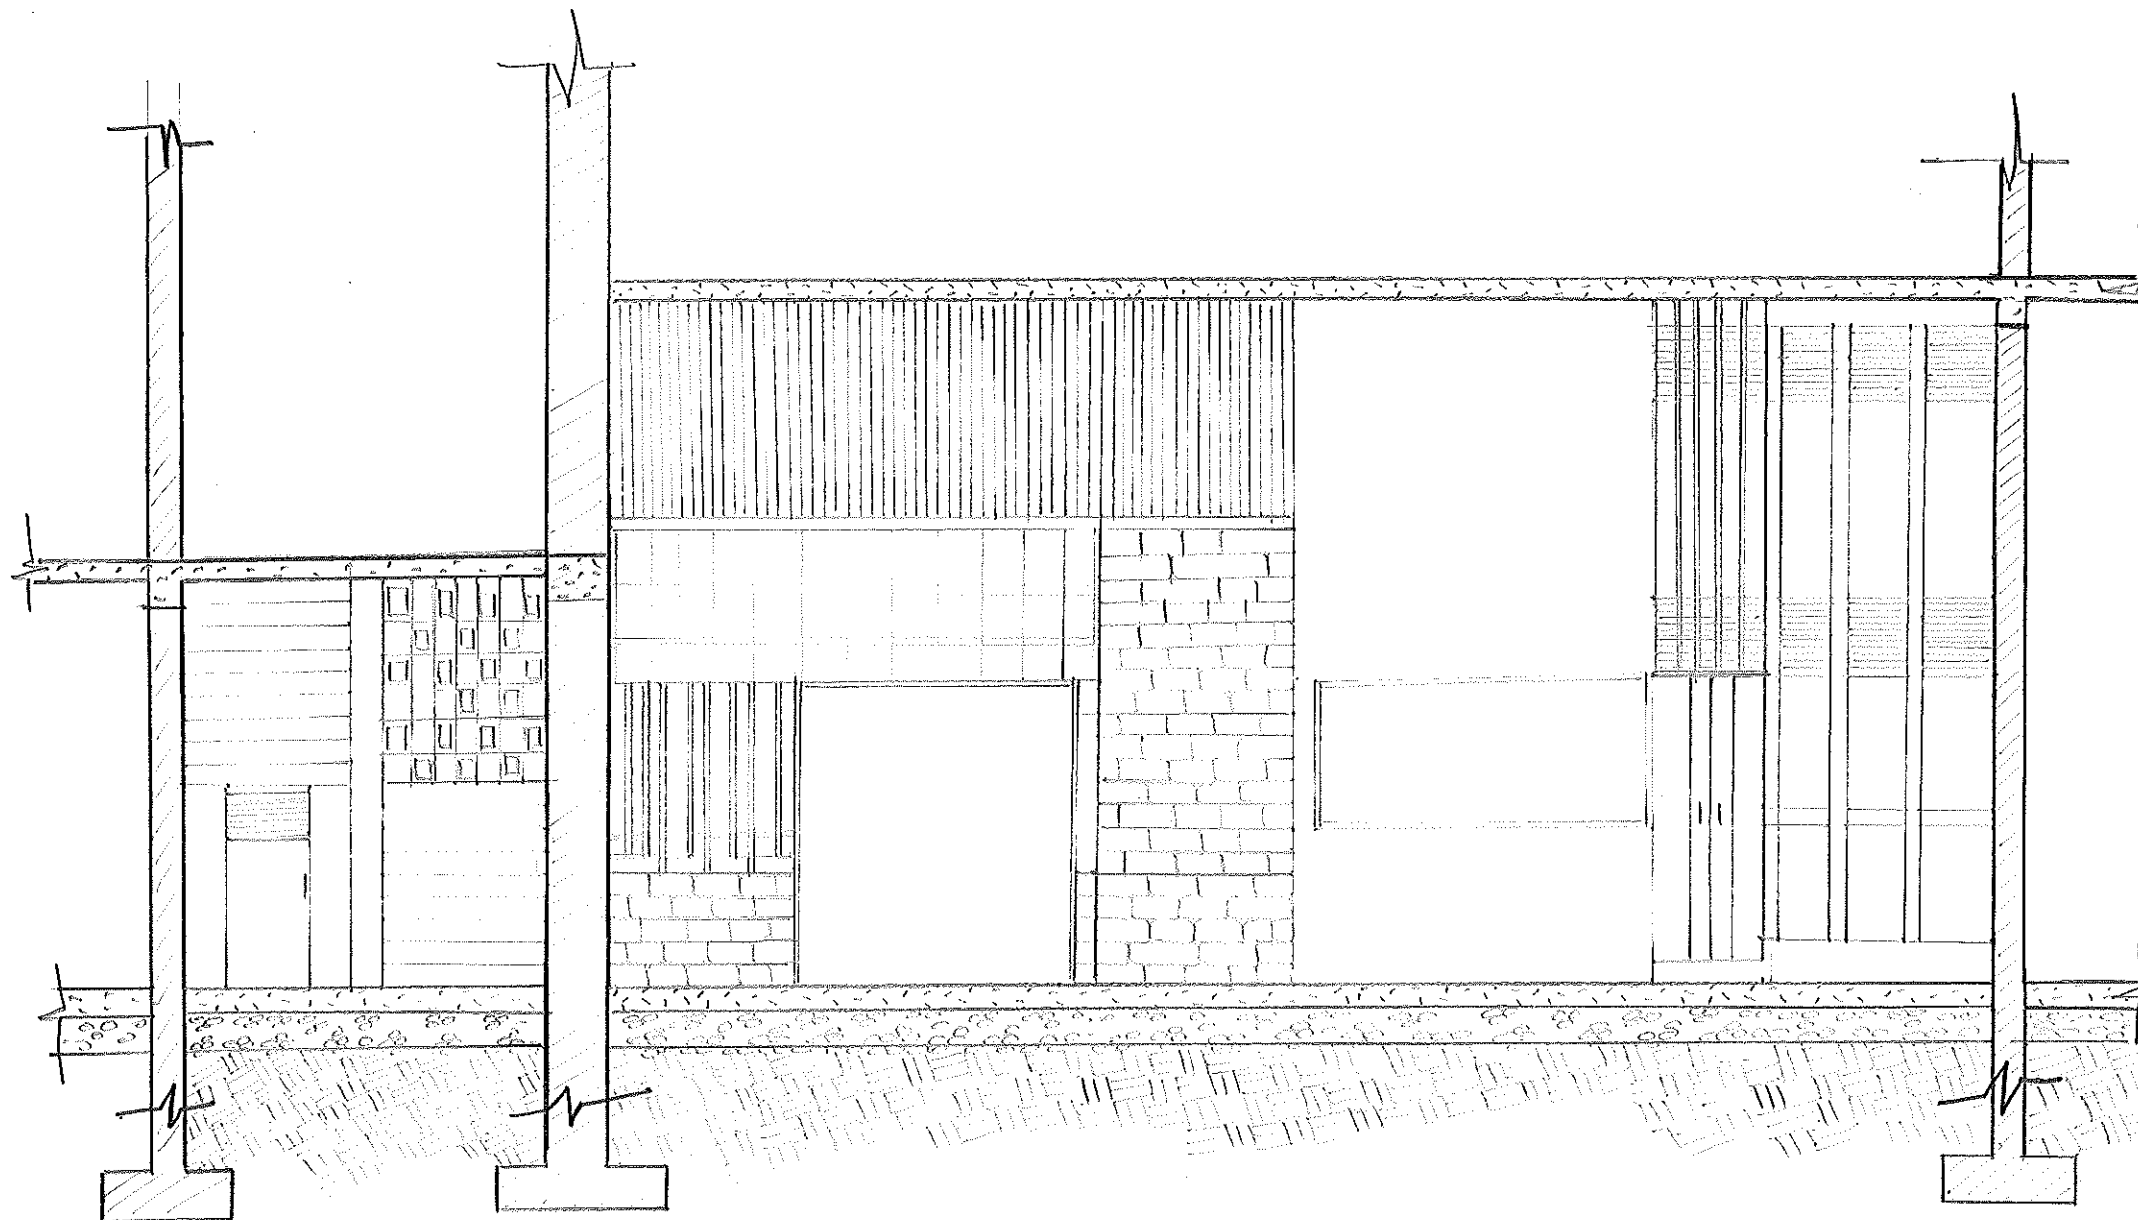

SECTION Y-Y

WANSIRA ERICK MACIARA

2021/10/16/2017

23/09/2019


BAR 312 - PROJECT 1

TECHNICAL COMMUNICATION

IN ARCHITECTURE

SECTION

SCALE 1:50

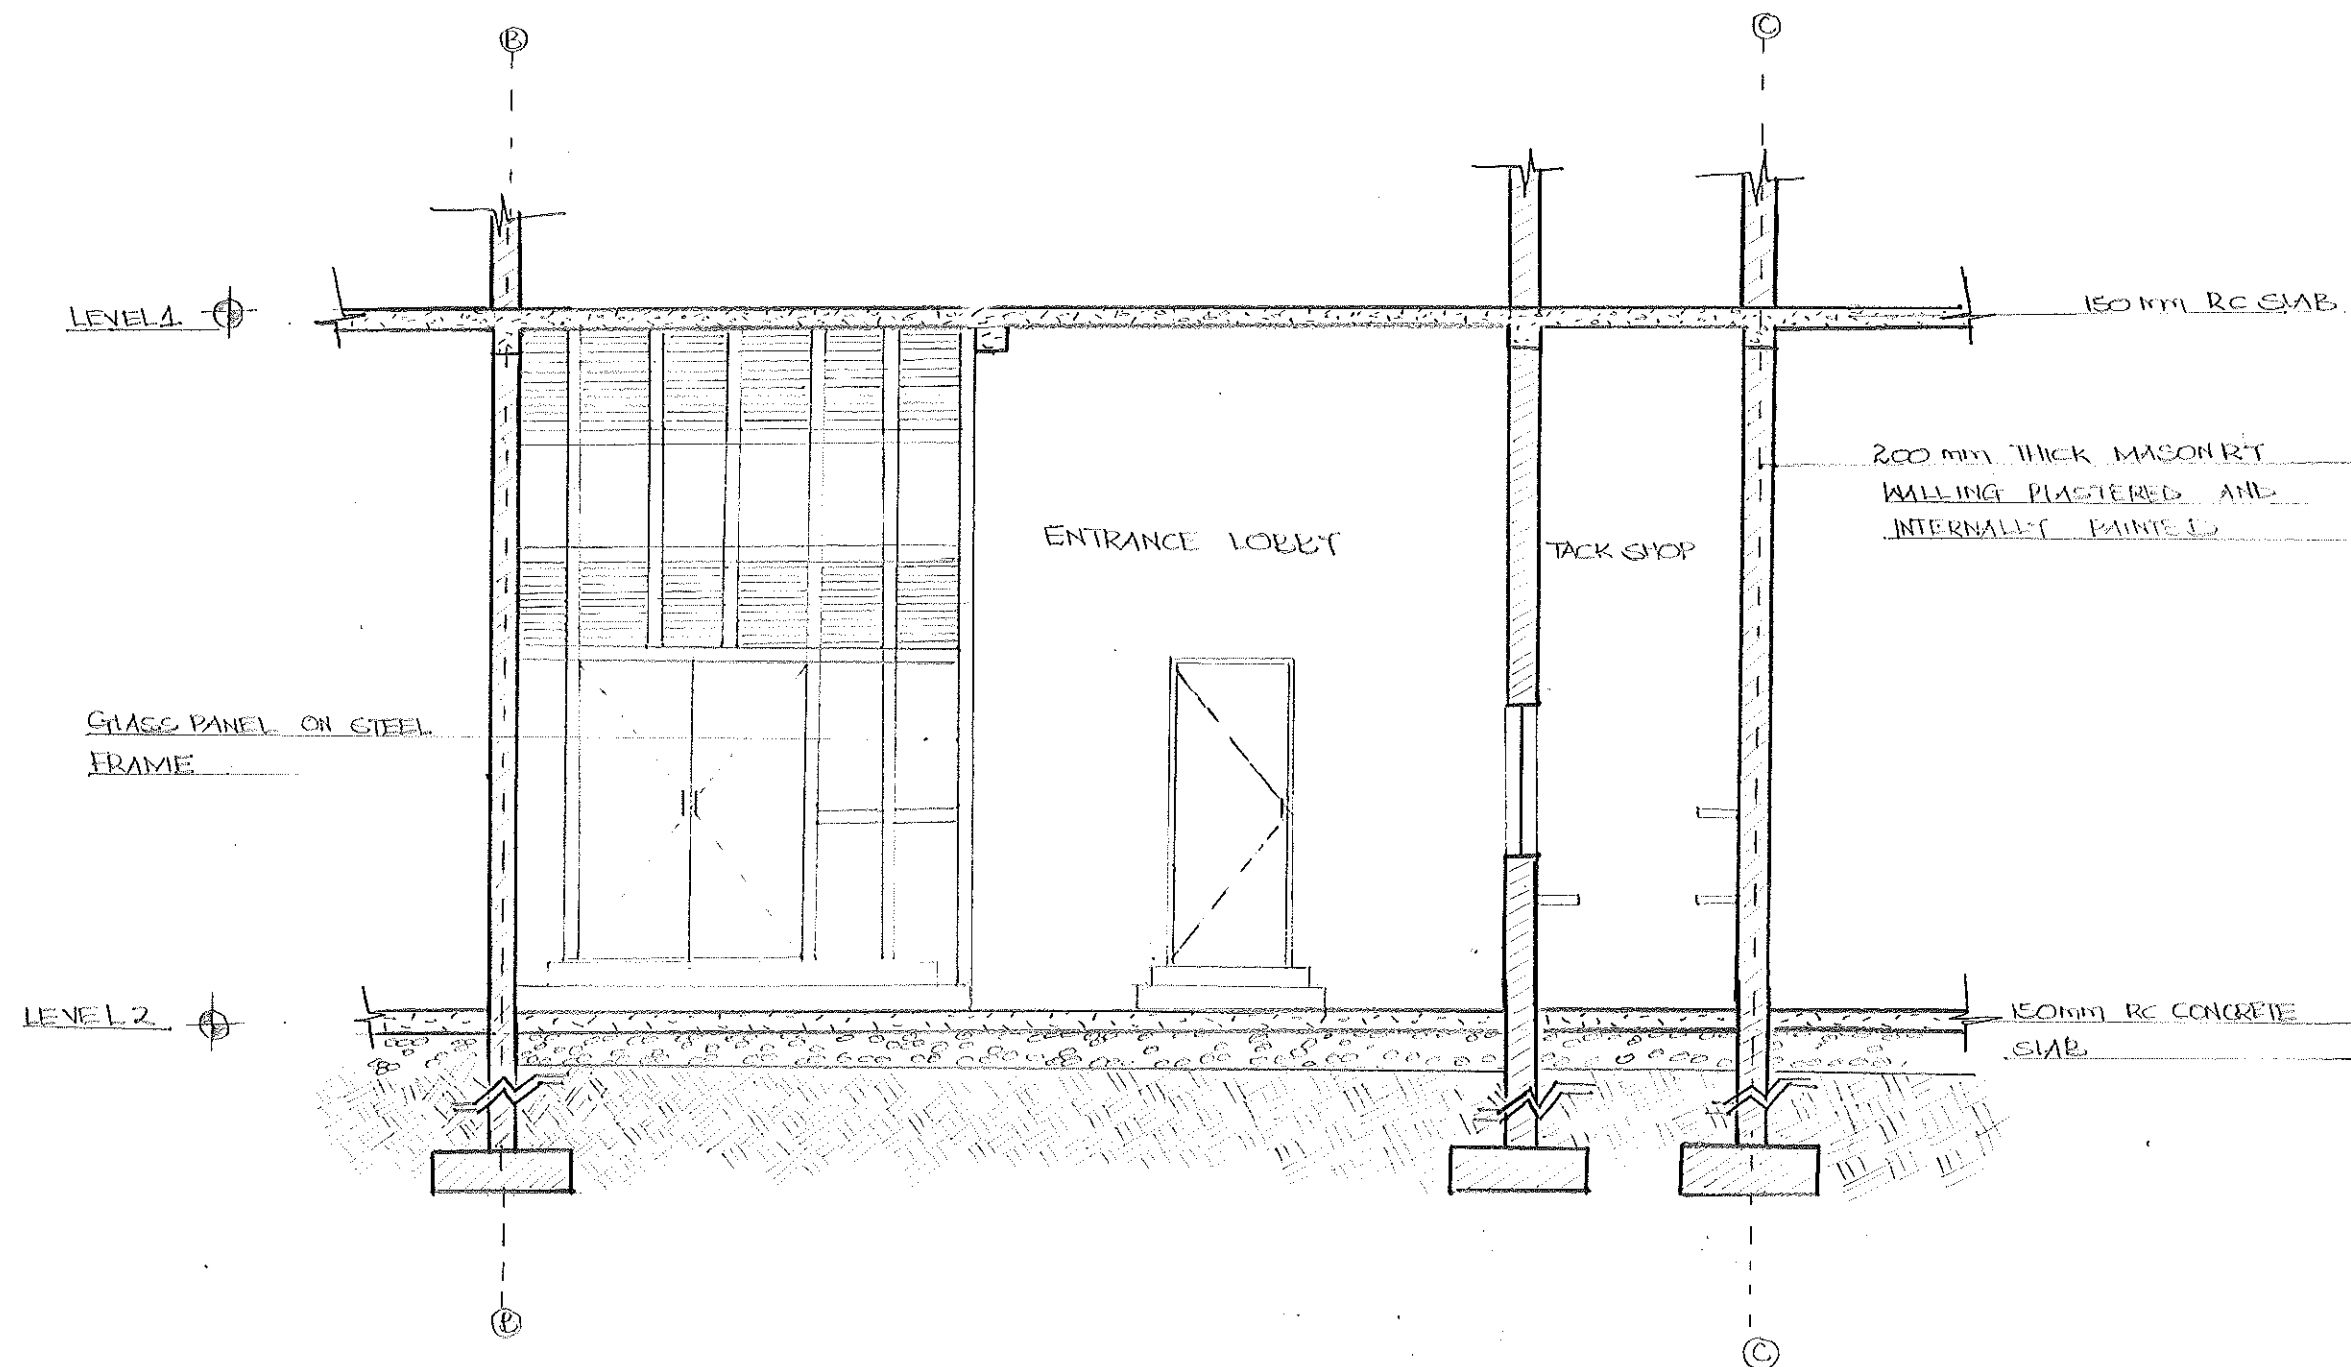

SECTION X-X

WANDIRA ERICK MACHARIA

2021/06/2011

23/09/2019


BAR 313: PROJECT 1

TECHNICAL COMMUNICATION


IN ARCHITECTURE

SECTION

SCALE 1:50

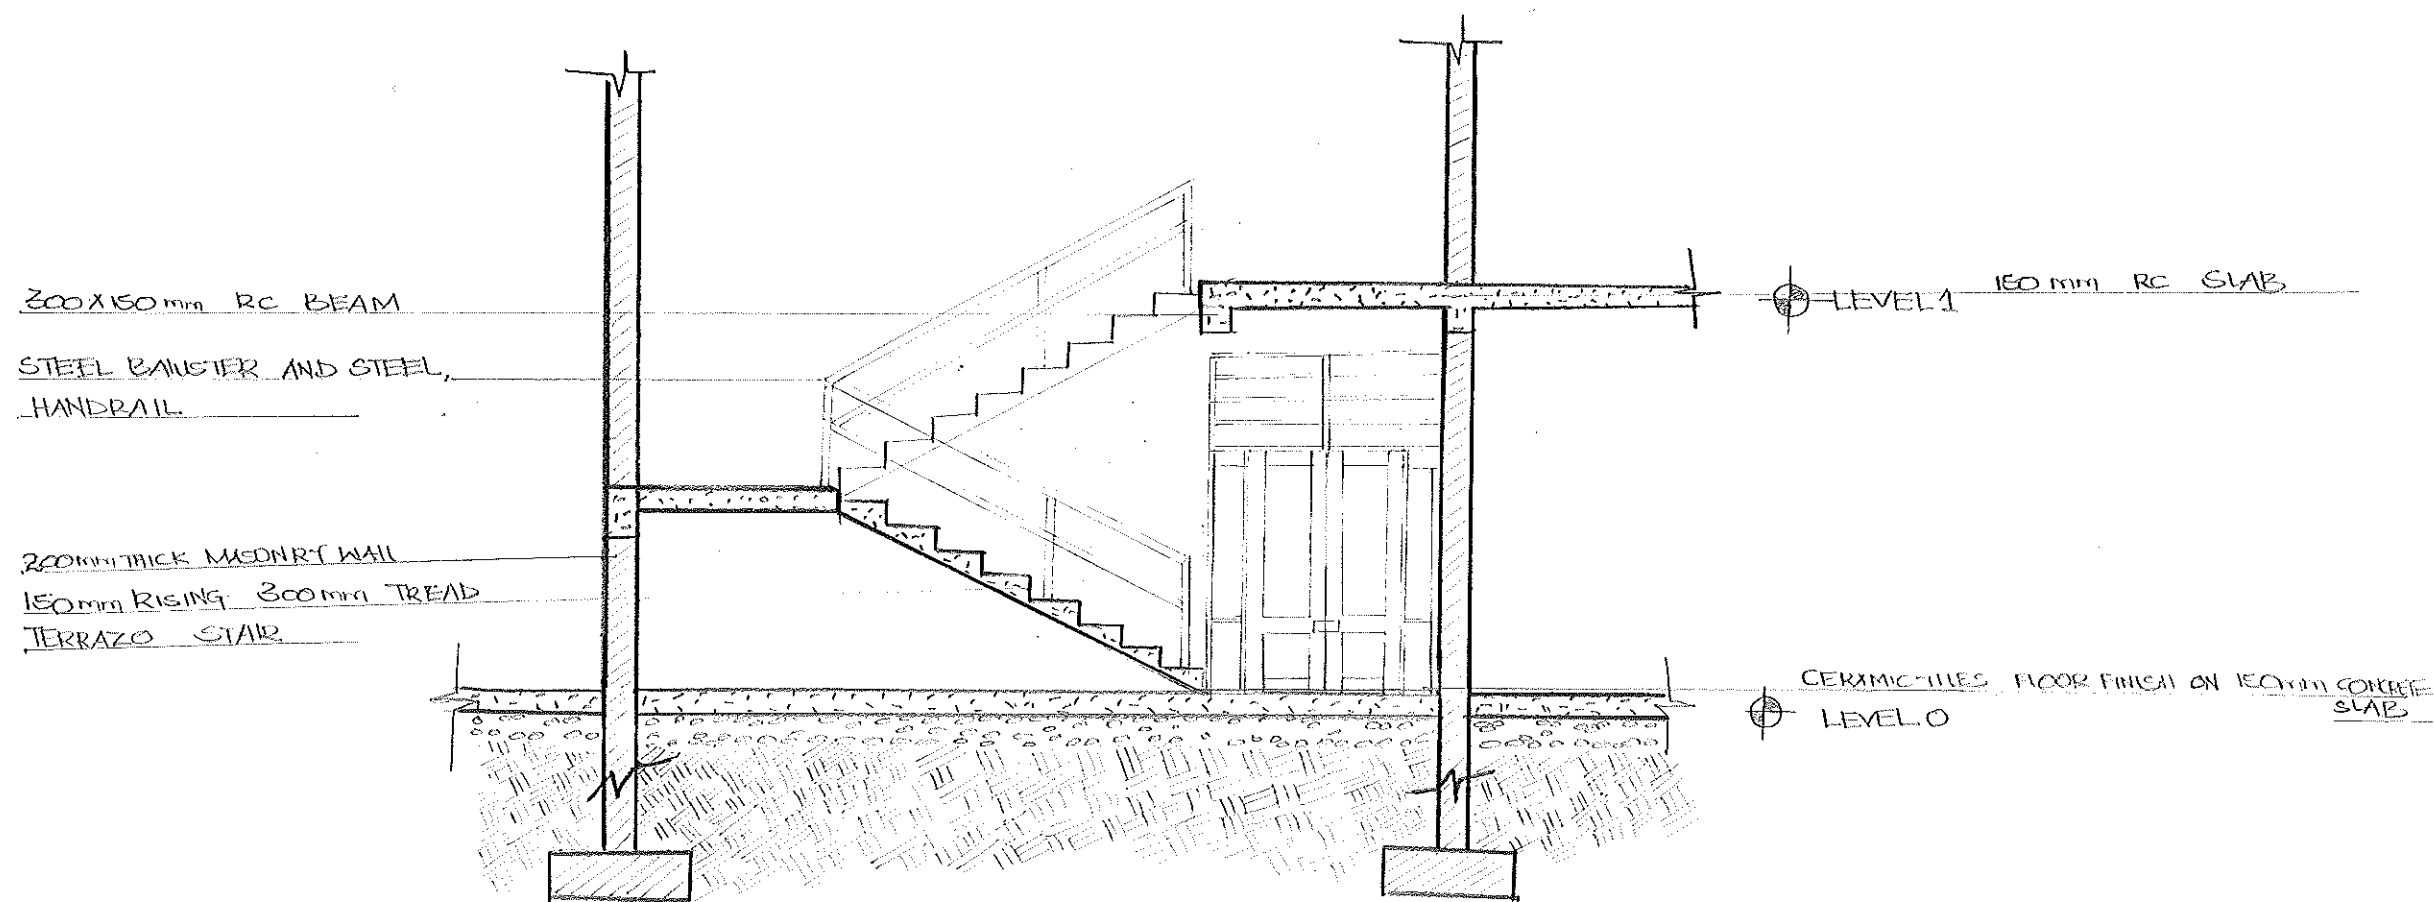

WINNIE ERICK MACHARIA
 10/2/2016/2017
 22/09/2019
 BAR 212 PROJECT 1
 TECHNICAL COMMUNICATION
 IN ARCHITECTURE
 SECTION
 SCALE 1:50

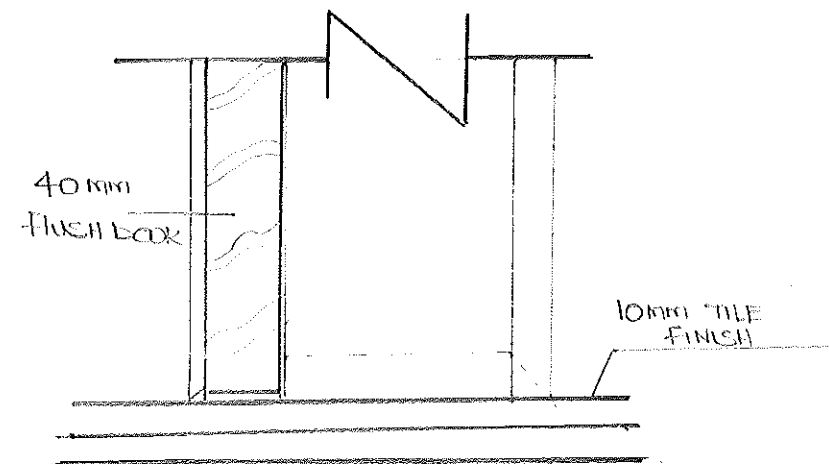


DOOR SILL

LOCK STILE

LOCK RAIL

HINGE STILE

GLASS PANEL

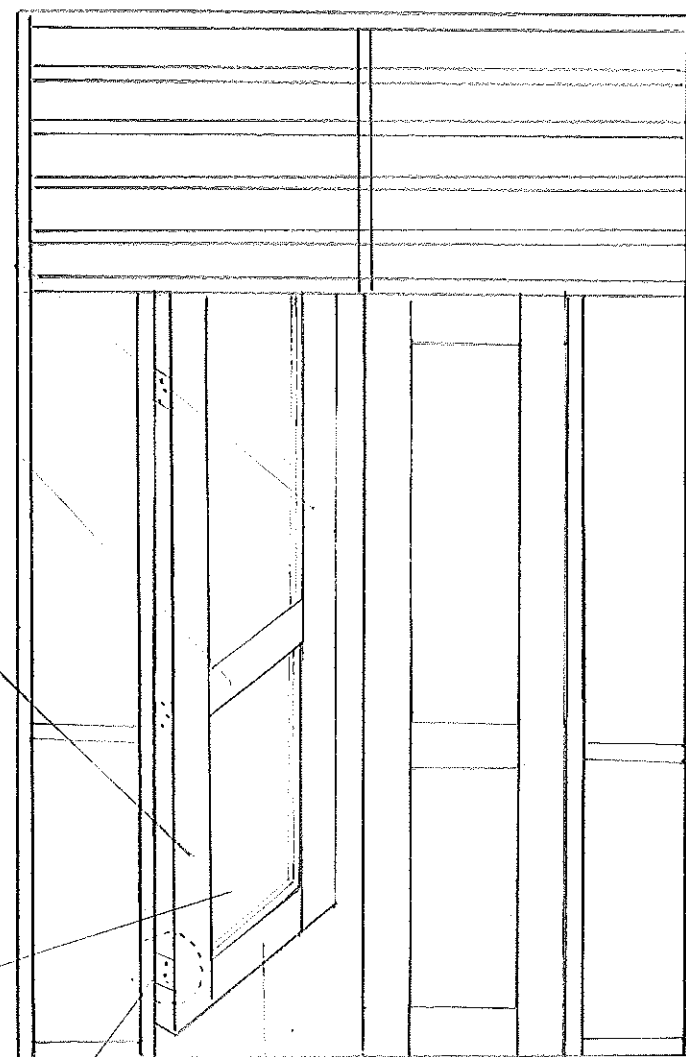


BOTTOM RAIL

540

1810


640

2000

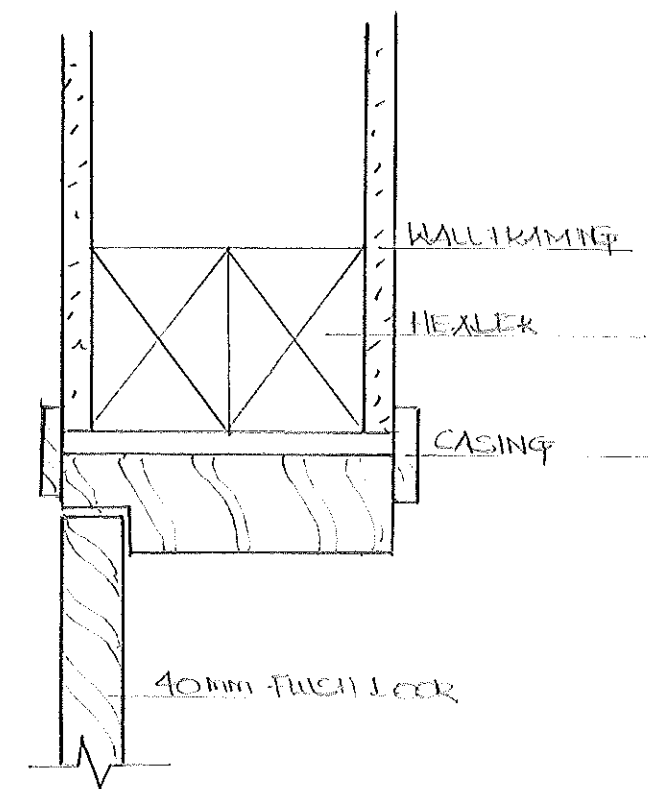


DOOR HEAD

DOOR HINGE

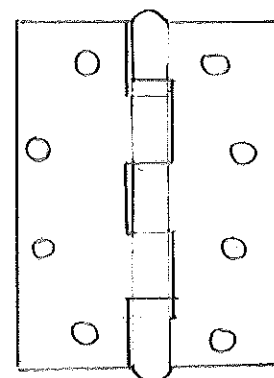

30 40 30

70

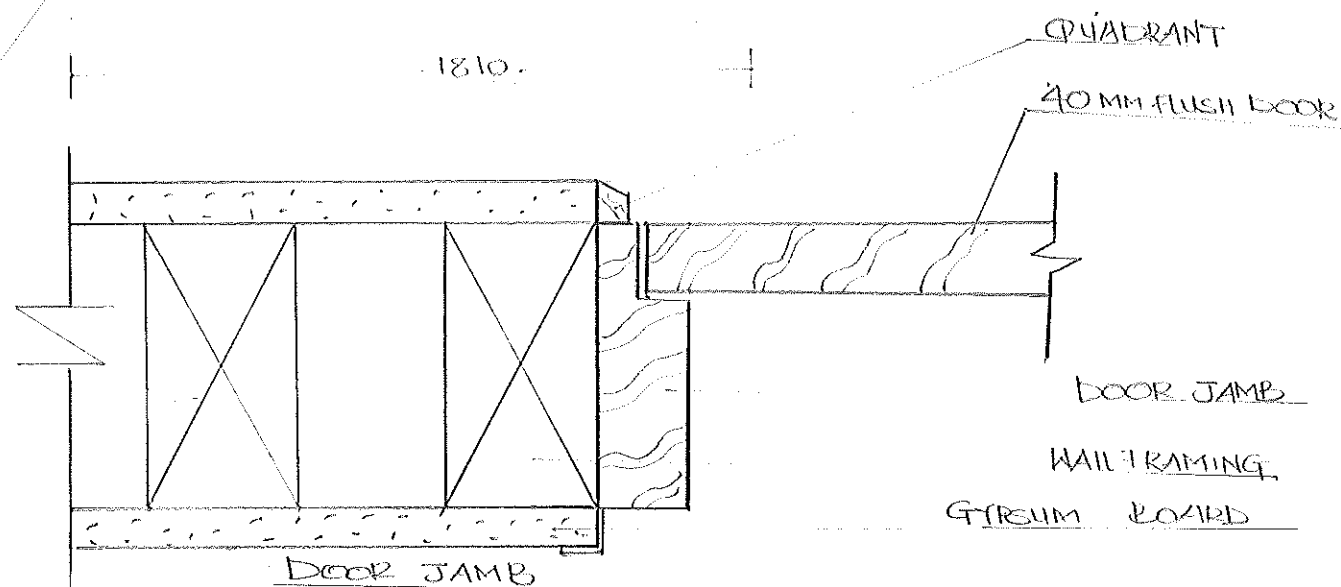

KWINDIRA ERICK MUGIMAKA

BOZ/18/016/2017

23/09/2019


ENG 212: PROJECT 1

TECHNICAL COMMUNICATION



IN ARCHITECTURE

DETAIL DRAWING


DOOR

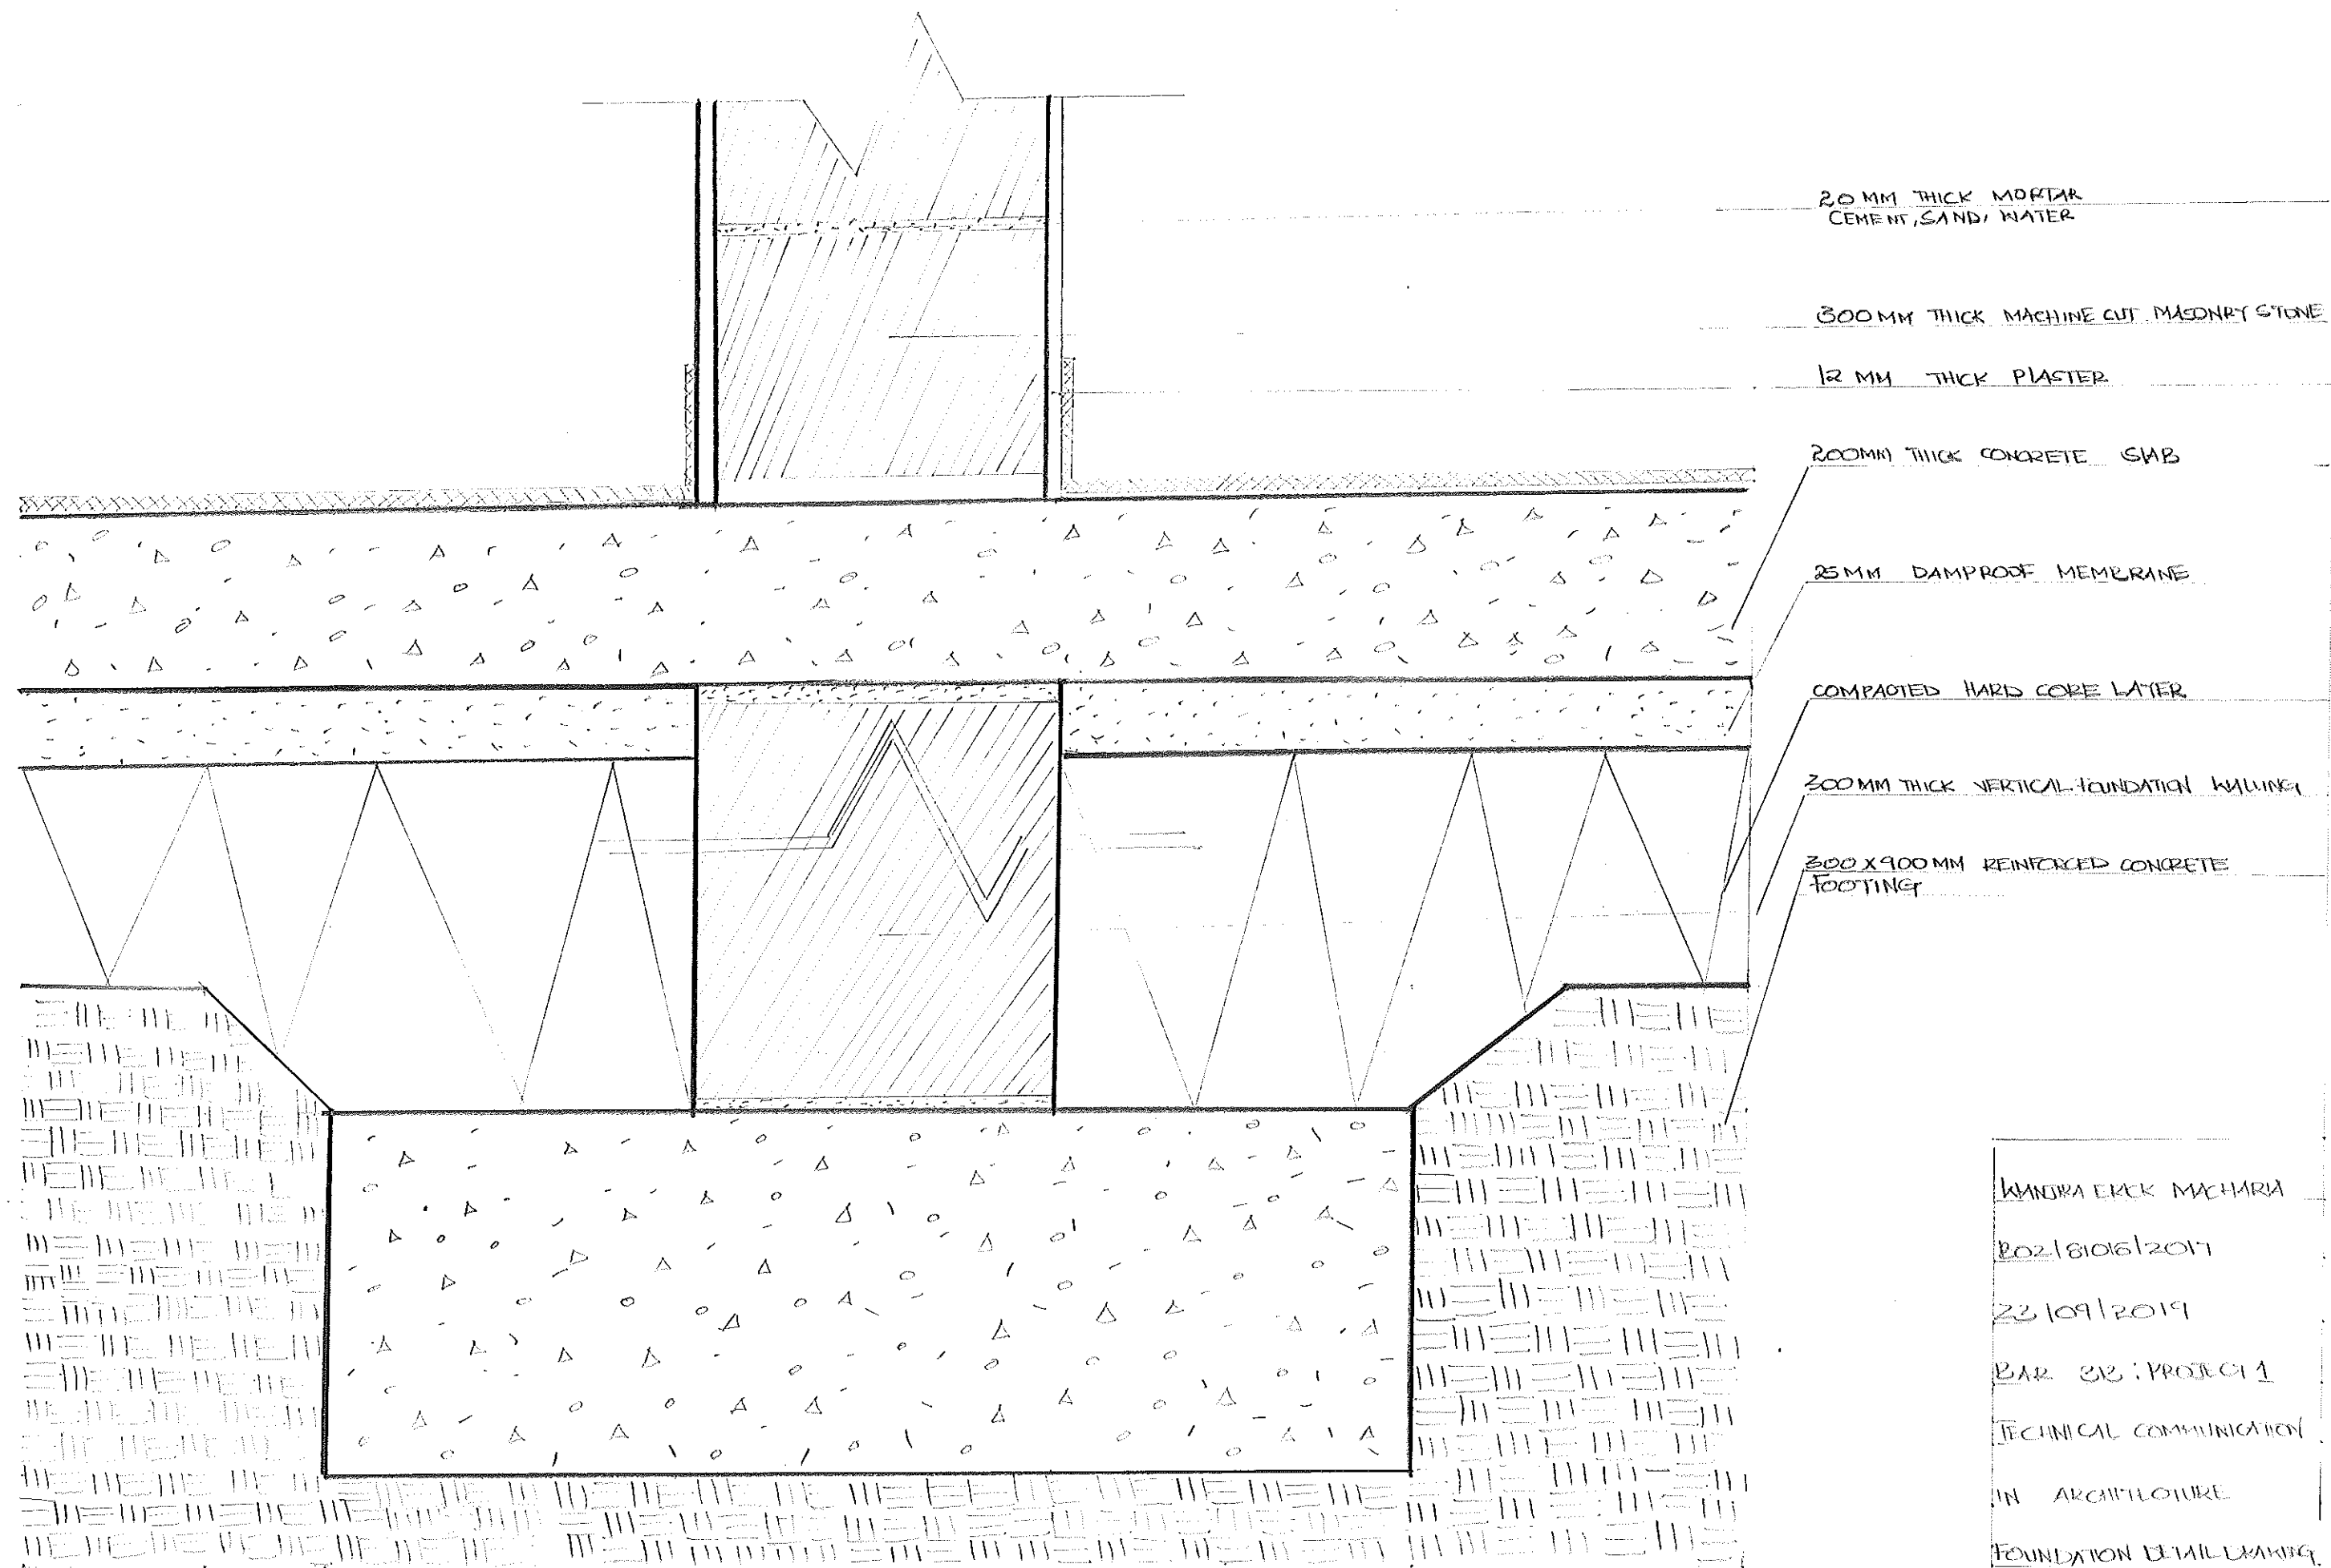

WINDRA EREK MACHARIA
 2021810612017
 23/09/2019
 BAR 03: PROJECT 1
 TECHNICAL COMMUNICATION
 IN ARCHITECTURE
 FOUNDATION DETAIL DRAWING
 SCALE 1:5

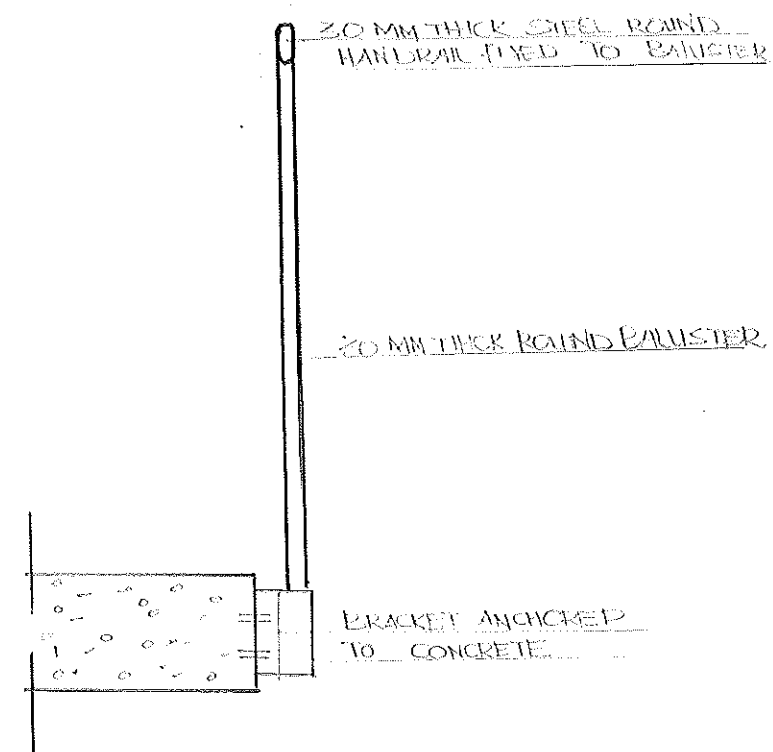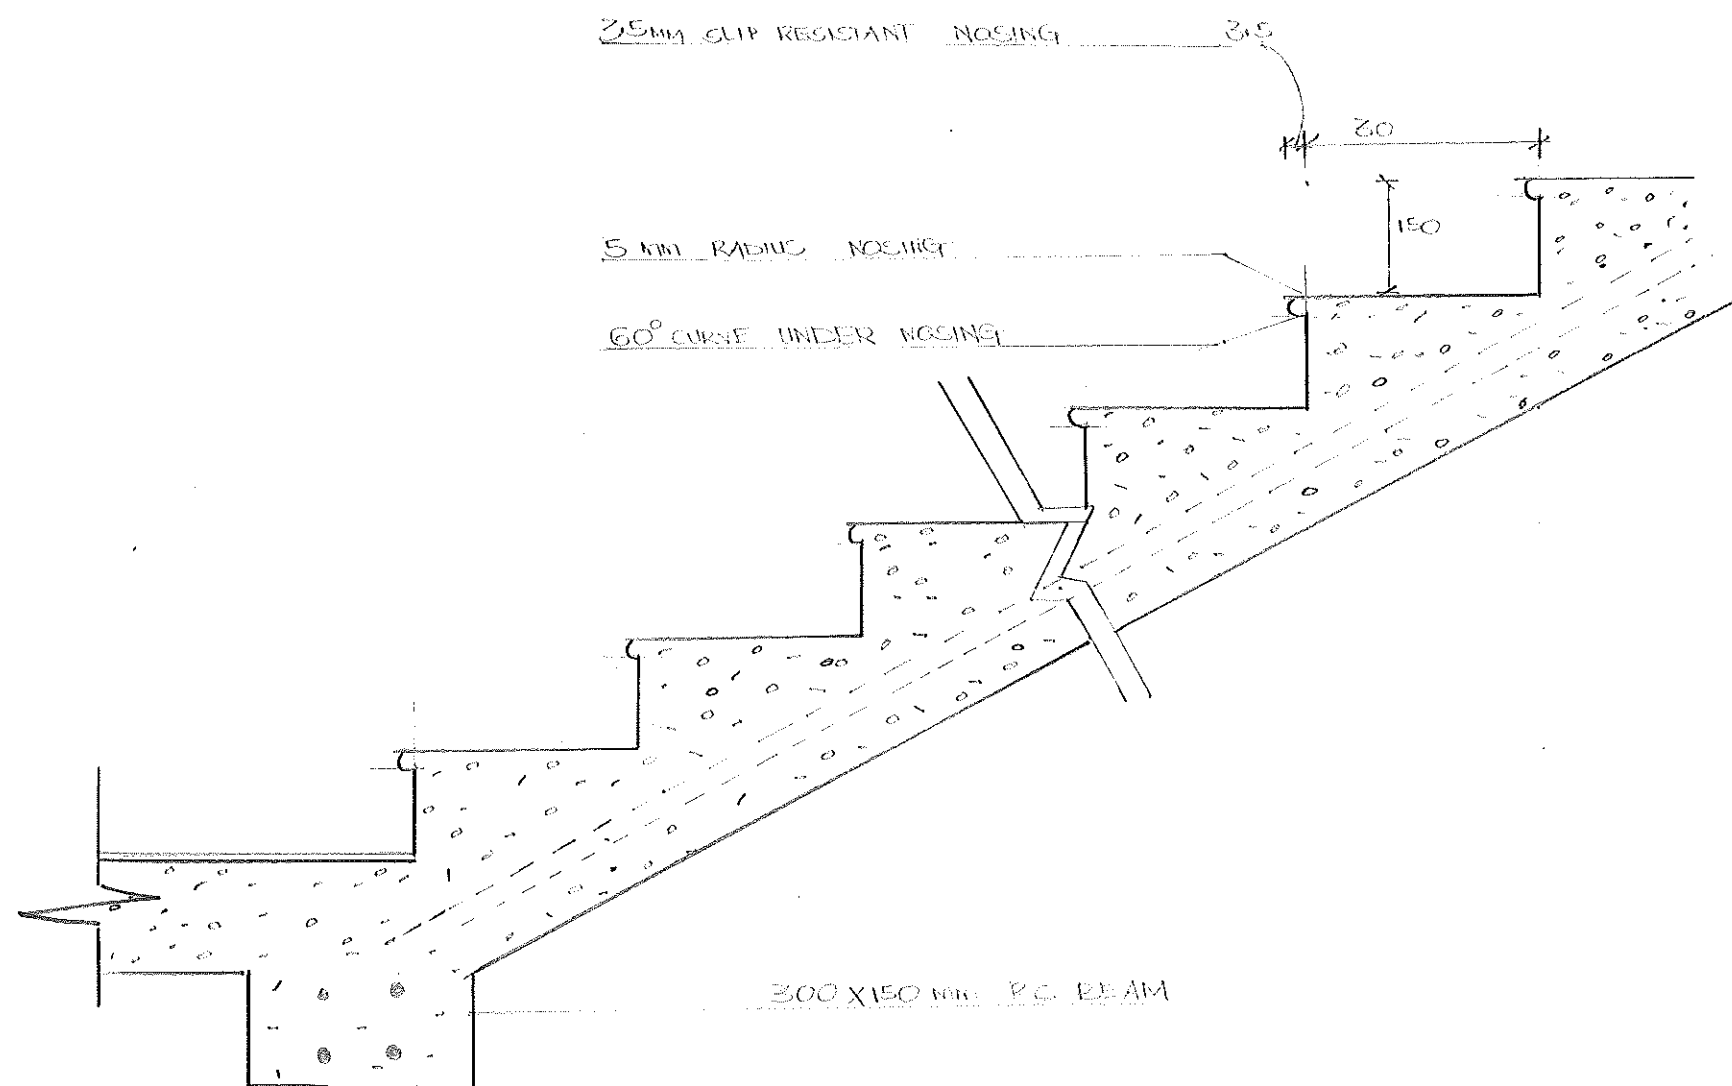

WANDRA ERICK MCHARIA
 B02181016/2017
 22nd SEPTEMBER 2019
 BAR 313, PROJECT A
 TECHNICAL COMMUNICATION
 IN ARCHITECTURE
 DETAIL DRAWING
 STAIRCASE

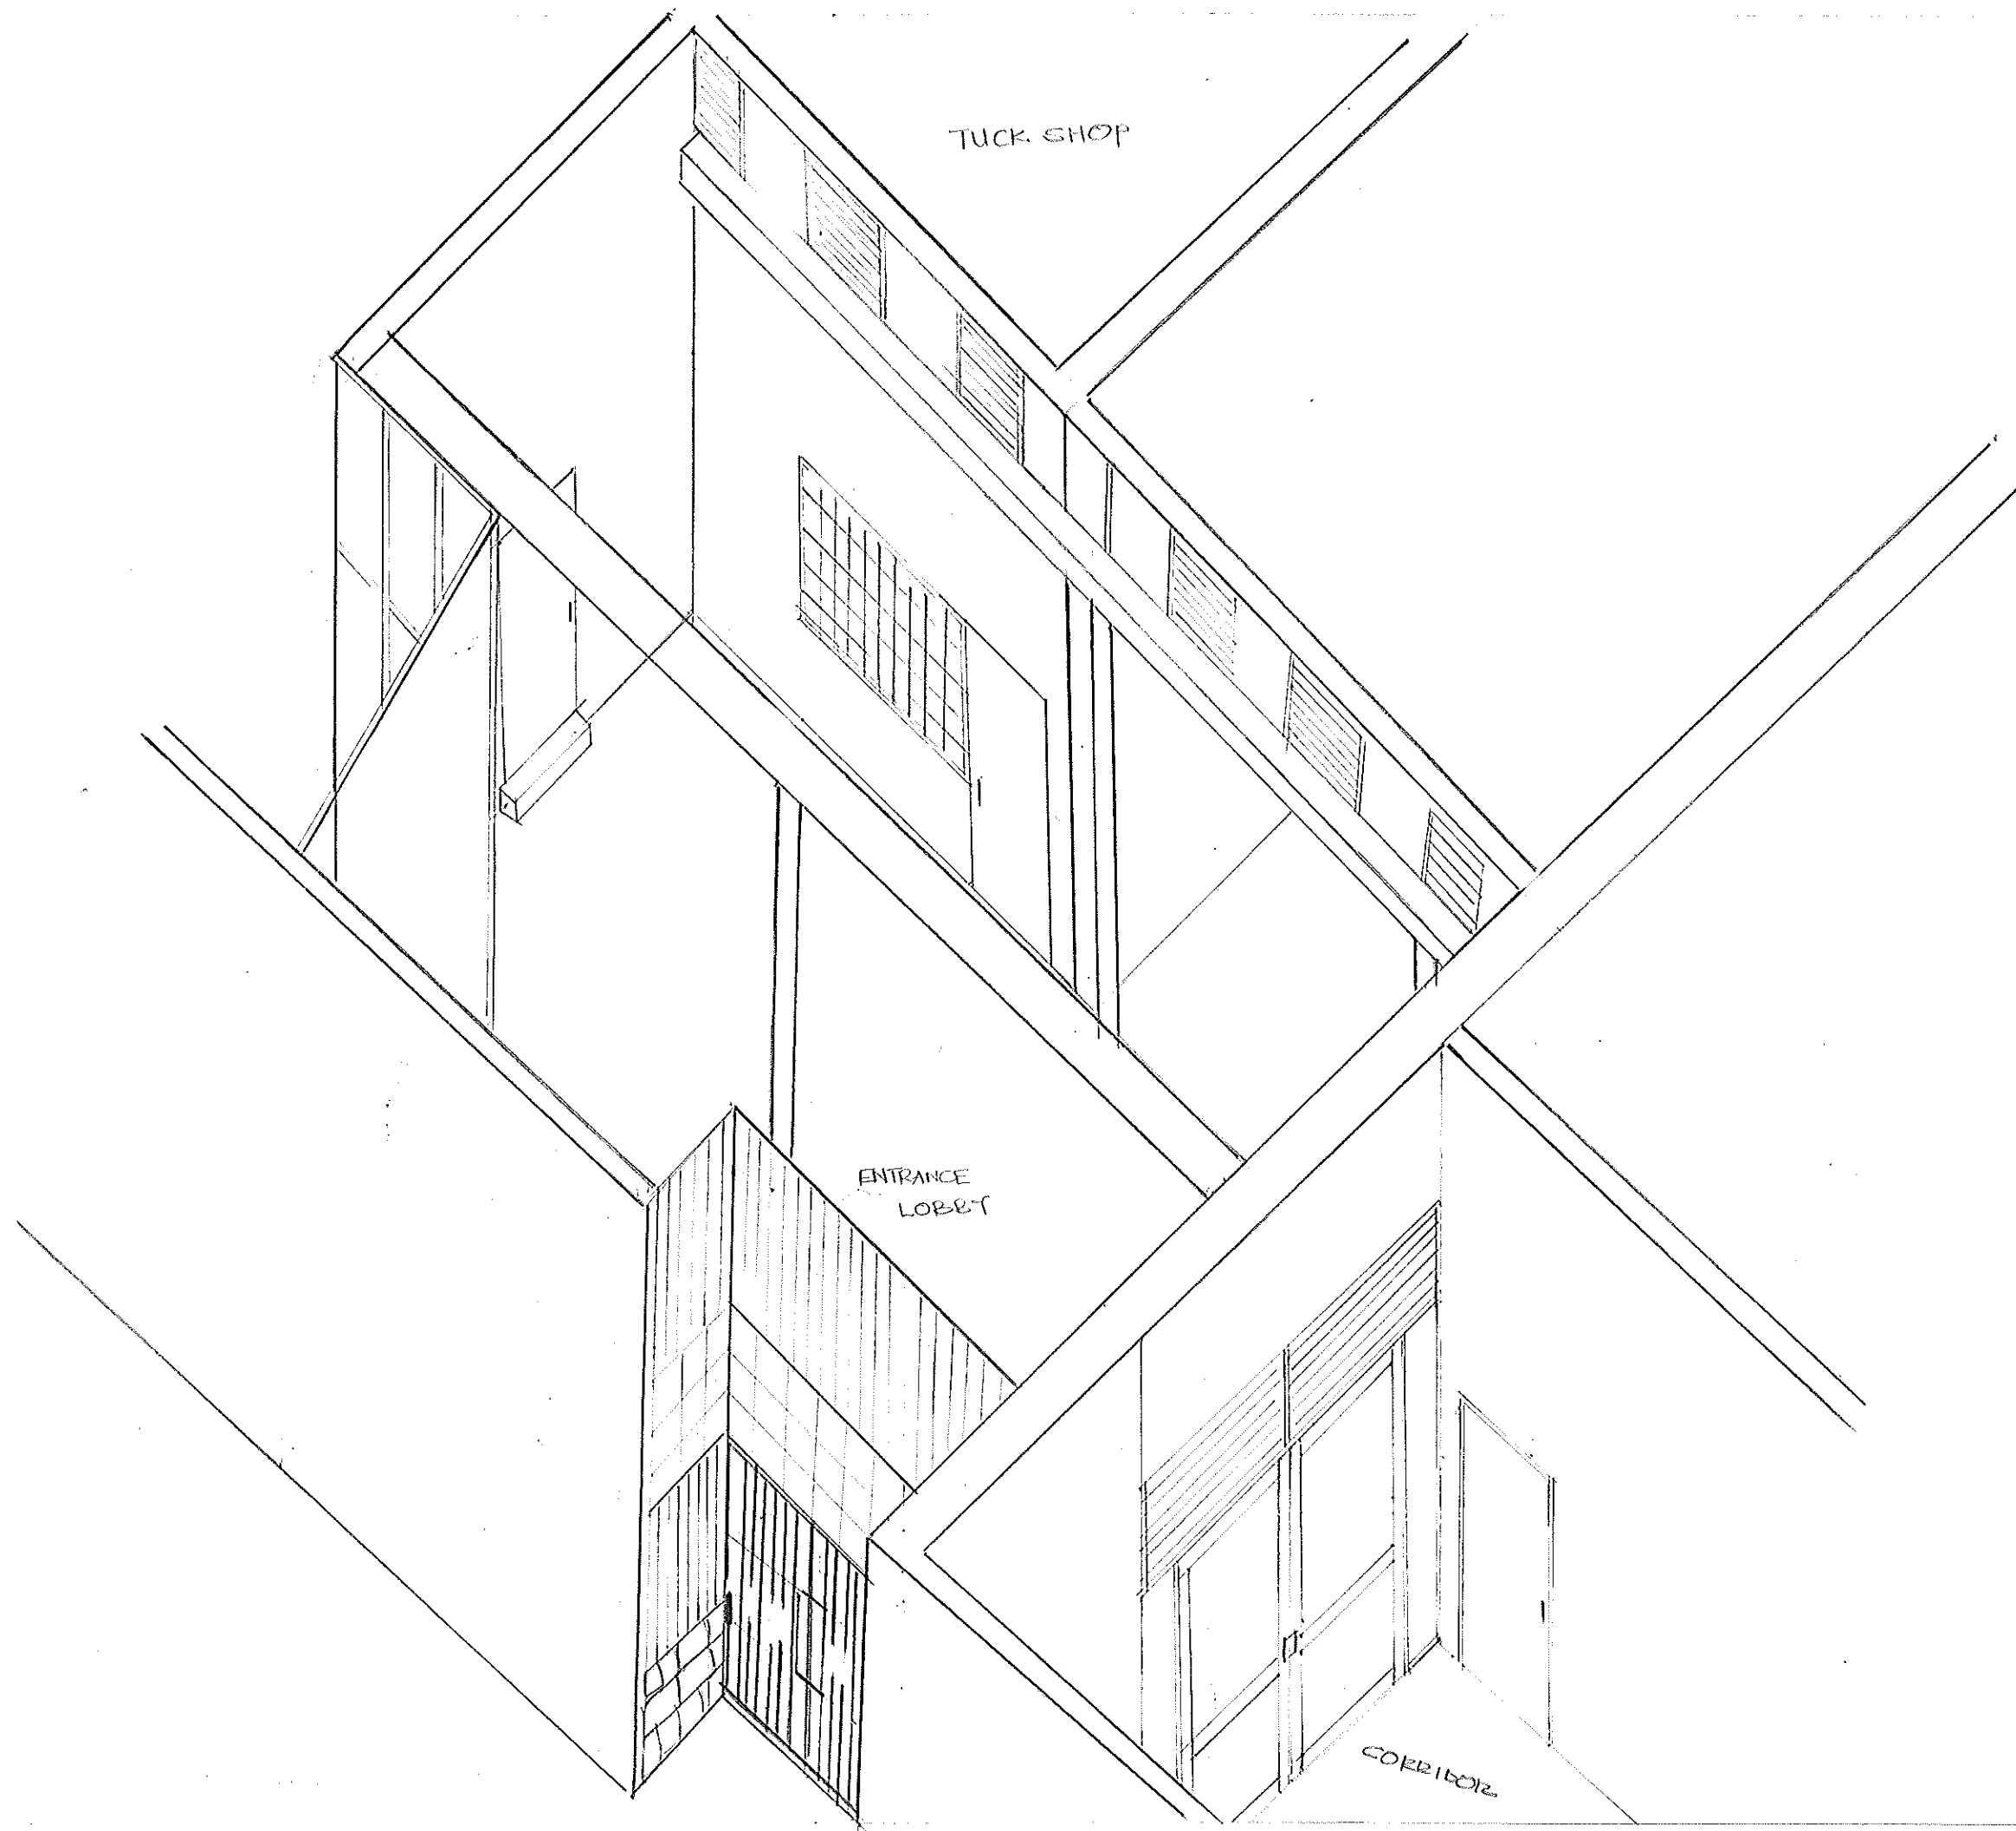

WANDER ERICK MACHARIA

2021/10/16/2017

23/09/2019


BAR 212 PROJECT 1

TECHNICAL COMMUNICATION

IN ARCHITECTURE

AXONOMETRIC DRAWING

SCALE 1:50

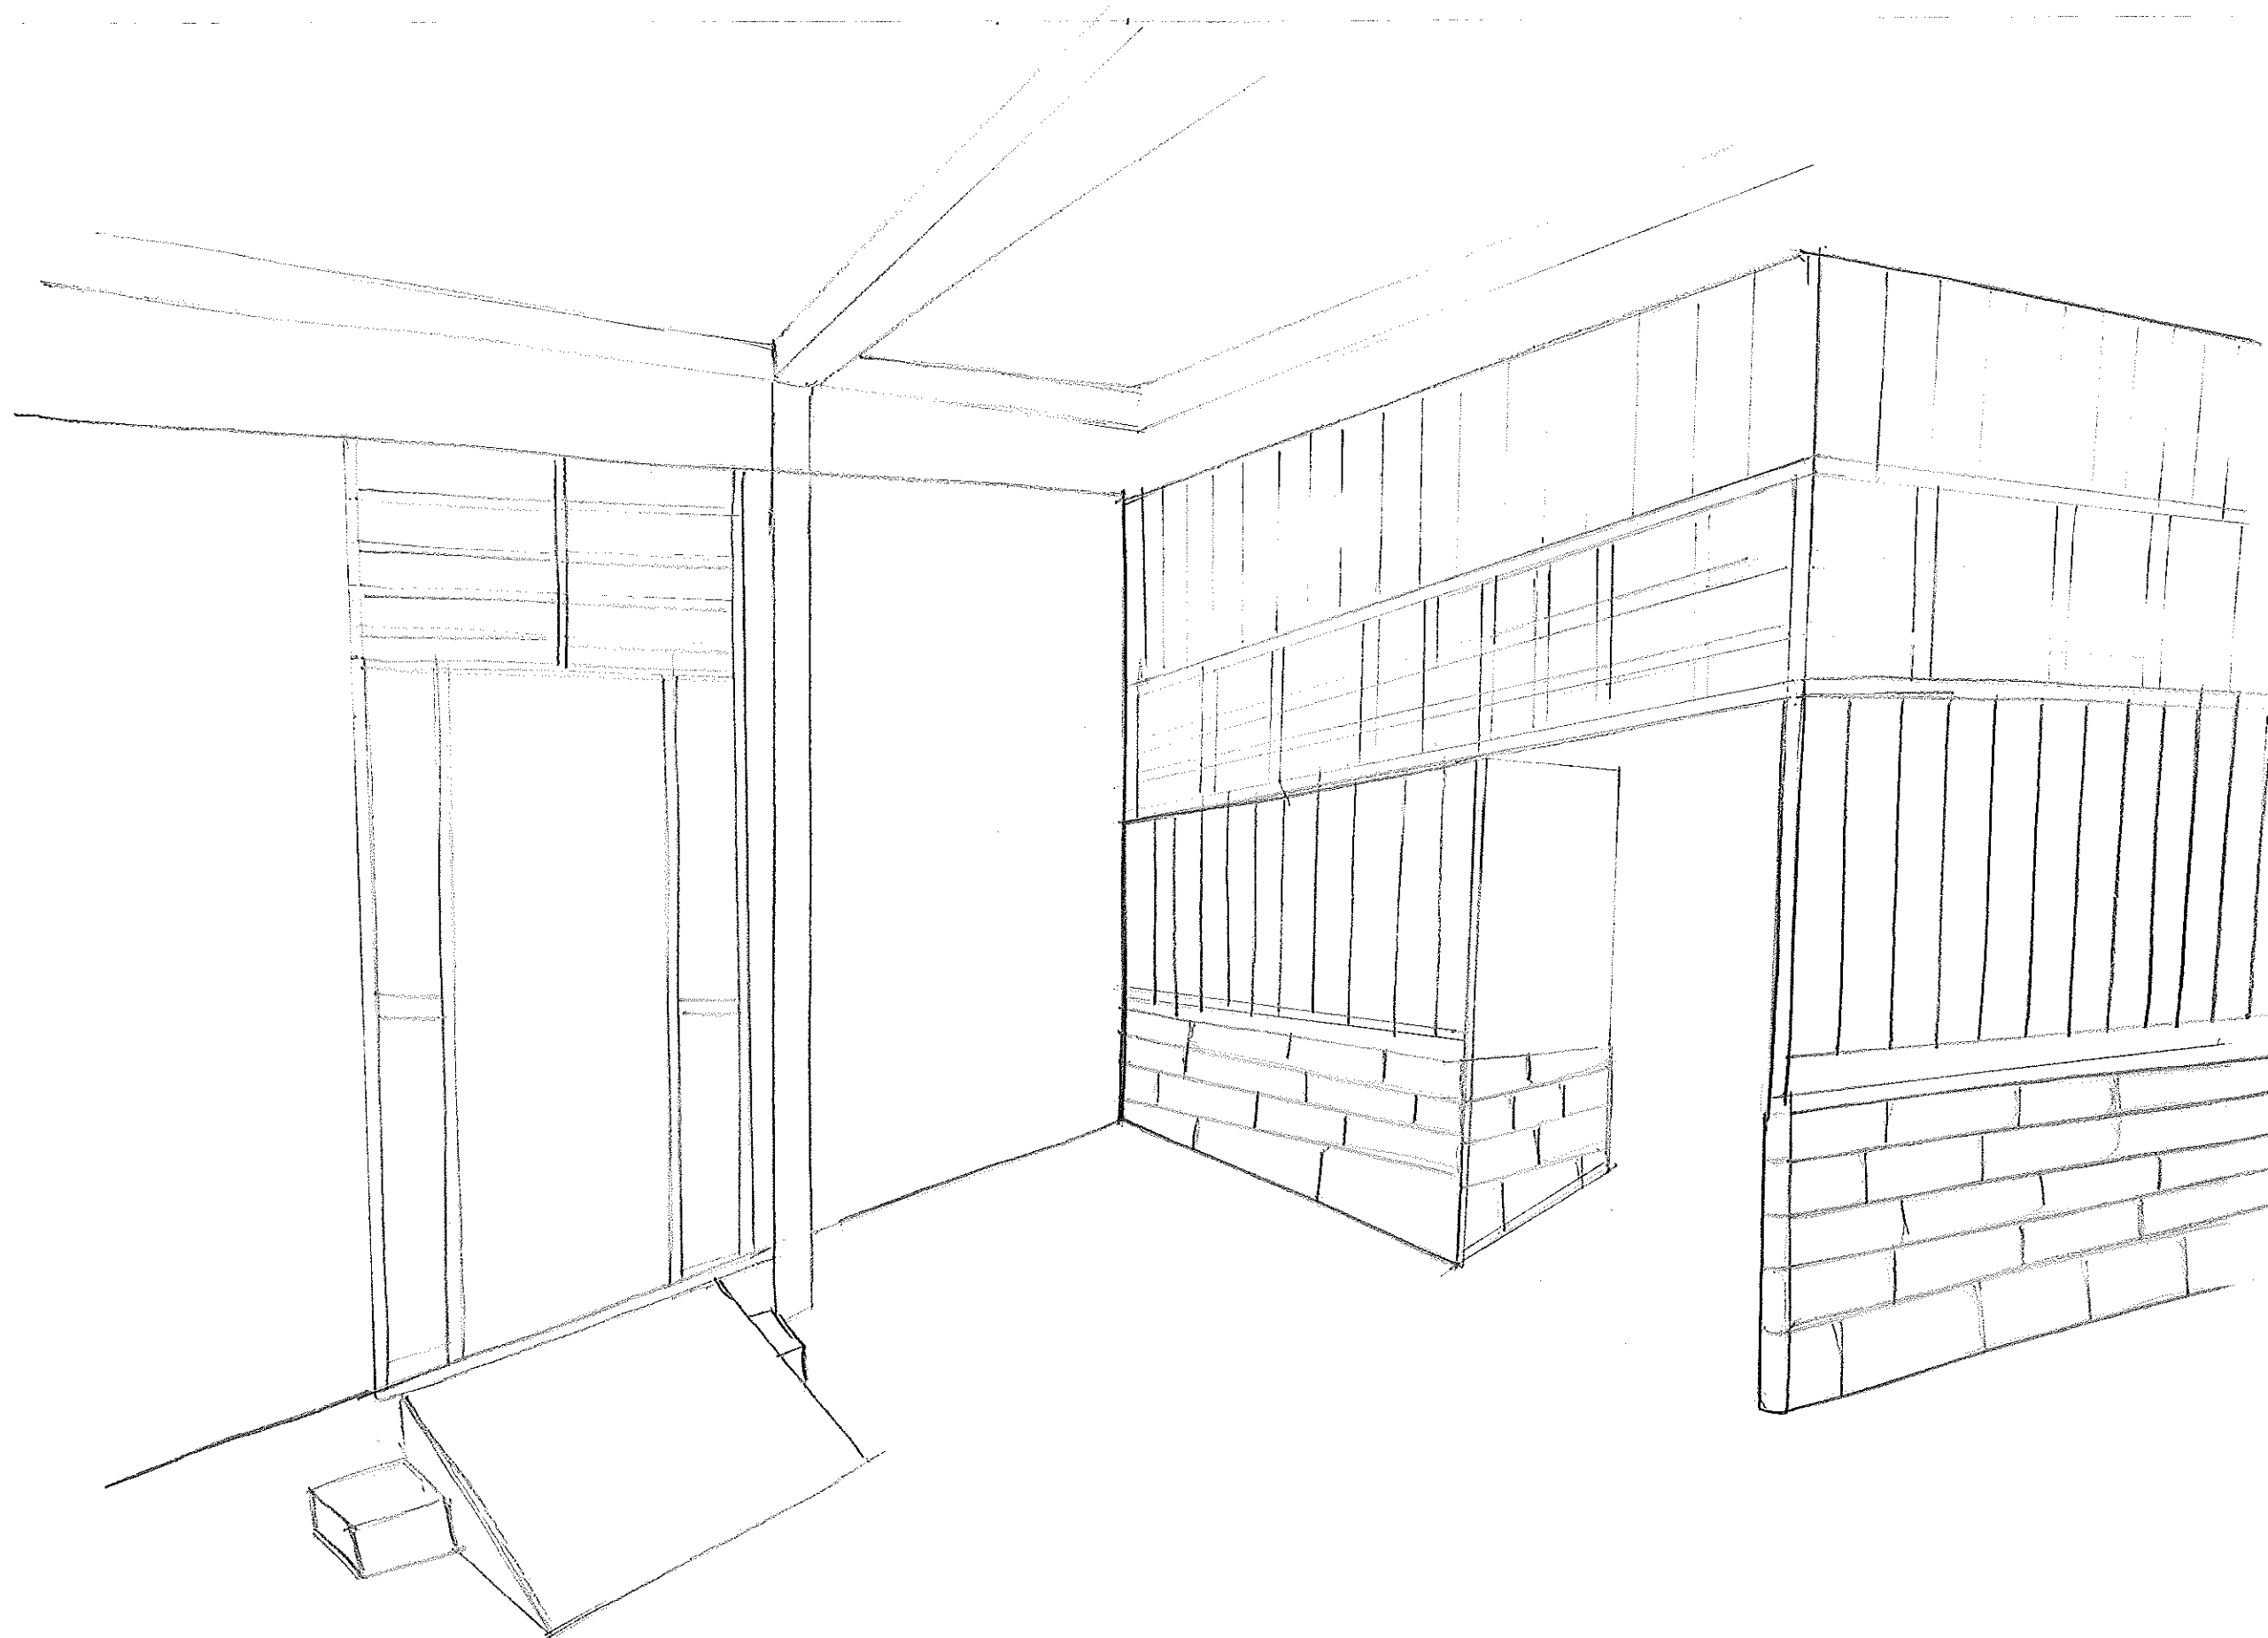

KANDIRA ERICK MAGALHAES

B02K1016 1017

23/09/2019

BAR 213: PROJECT 1

TECHNICAL COMMUNICATION

IN ARCHITECTURE

PERSPECTIVE DRAWING